Warehouse Style flats - Villiers Road

LONDON, NW2

£695



A rare opportunity to rent this spacious warehouse style conversion.
The property is ideally located for Willesden Green or Dollis Hill tubes both on the Jubilee Line.
This stunning 4 bedroom 3 bathroom apartment has been newly renovated to a very high standard and is within local distance to restaurants and shops.
Accommodation benefits from a large open-plan kitchen/ reception, three double bedrooms one with an en-suite, wooden floors in main areas and carpet in the bedrooms, large windows letting in an array of natural light.
Further benefits 1 allocated parking space and a private roof terrace.
Available September 1st on a furnished or unfurnished basis.
A parking space available, please call 020 7759 2199 to discuss further and not miss out on this unique opportunity
















Flat 7

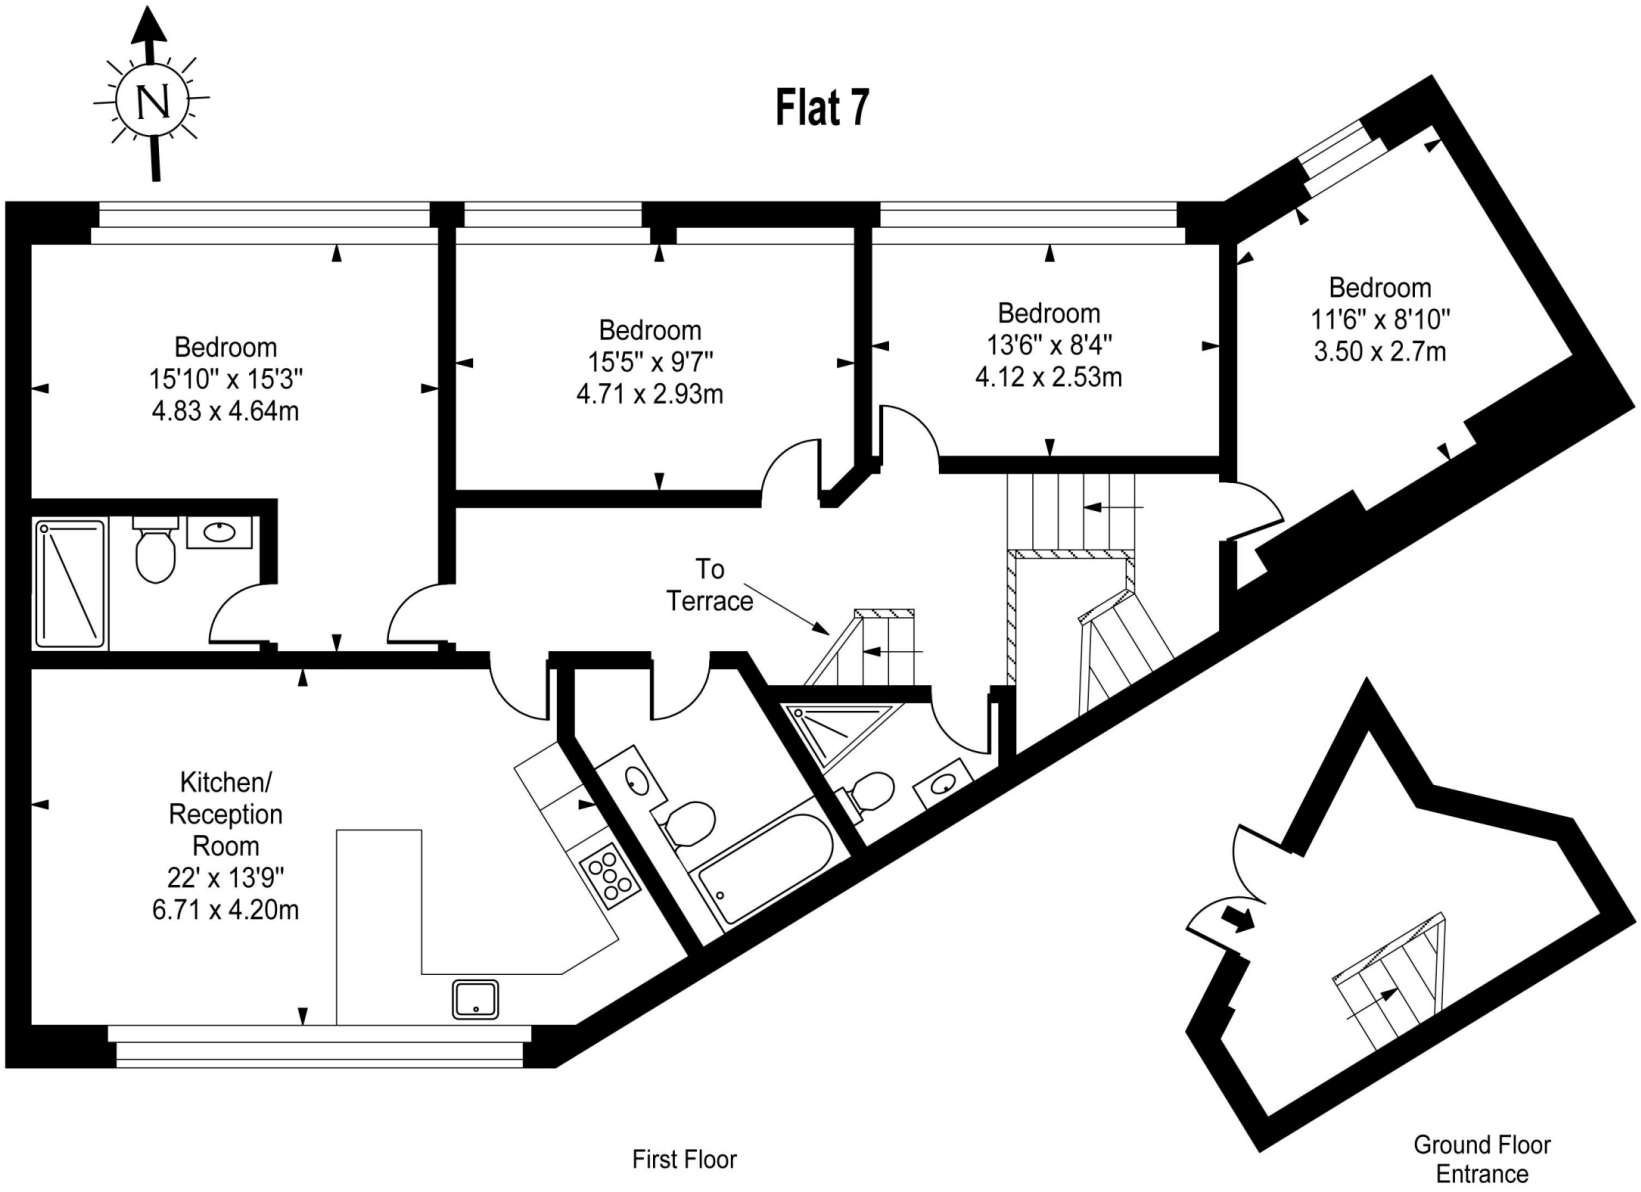

Approx Gross Internal Area **1483 Sq Ft - 137.81 Sq M**

For Illustration Purposes Only - Not To Scale
Floor plan by www.creativeplanetlk.com

Particulars

Property

Warehouse Style flats - Villiers Road, London, NW2
£695

Rooms

1

3


4

Features

- Private Roof Terrace
- Trendy
- Unique
- Parking

Information

Council Tax

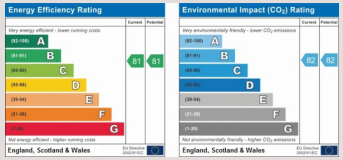



Oliver Kent

oliver.kent@vitaproperties.uk
+4477 7274 0351

Scan for our website

VITA

T: +4420 7759 2199
E: enquiries@vitaproperties.uk

Disclaimer: These particulars are prepared as a general guide for prospective purchasers or tenants and do not constitute, nor constitute part of, an offer or contract. All statements, descriptions, and measurements contained herein are given in good faith and are believed to be correct at the time of printing, but any intending purchaser or tenant should not rely on them as statements or representations of fact and must satisfy themselves by inspection or otherwise as to their correctness.Floor plans and photographs are for illustrative purposes only and may not be to scale. The position and size of doors, windows, appliances, and other features are approximate.Anti-Money Laundering (AML): In line with the Money Laundering, Terrorist Financing and Transfer of Funds Regulations 2017, we are required to carry out customer due diligence checks. Buyers/tenants will be asked to provide proof of identity, address, and source of funds before a sale or rental can be agreed.Data Protection (GDPR): Personal information supplied to Vita Properties will be processed in accordance with the General Data Protection Regulation (GDPR). Your details may be retained for legitimate business purposes relating to property services. Full details of our Privacy Policy are available on request.

All rights reserved.