Alma Square

ST JOHNS WOOD, LONDON, NW8

£4,615


19
THE CORNER SHOP
LEXUS
300

Presenting this incredible five bed terraced house to rent in the heart of St Johns Wood that has recently been refurbished to the highest of standards.

Set across five floors and boasting an impressive 3109 sq ft of living space, this property has a lot to offer. Offering three reception rooms, a large fully integrated kitchen with breakfast bar and high specification Siemens appliances, separate breakfast room, three double bedrooms (with en-suite access), two further double bedrooms, two WC's, utility room and two large terraces. This property has been fully modernized and boasts a surround sound speaker system & air conditioning throughout. Additionally residents will benefit from the use of well manicured communal gardens.

Set on a quaint residential road and ideally situated for local amenities and transport links. Within walking distance to both Little Venice & Maida Vale.
















Alma

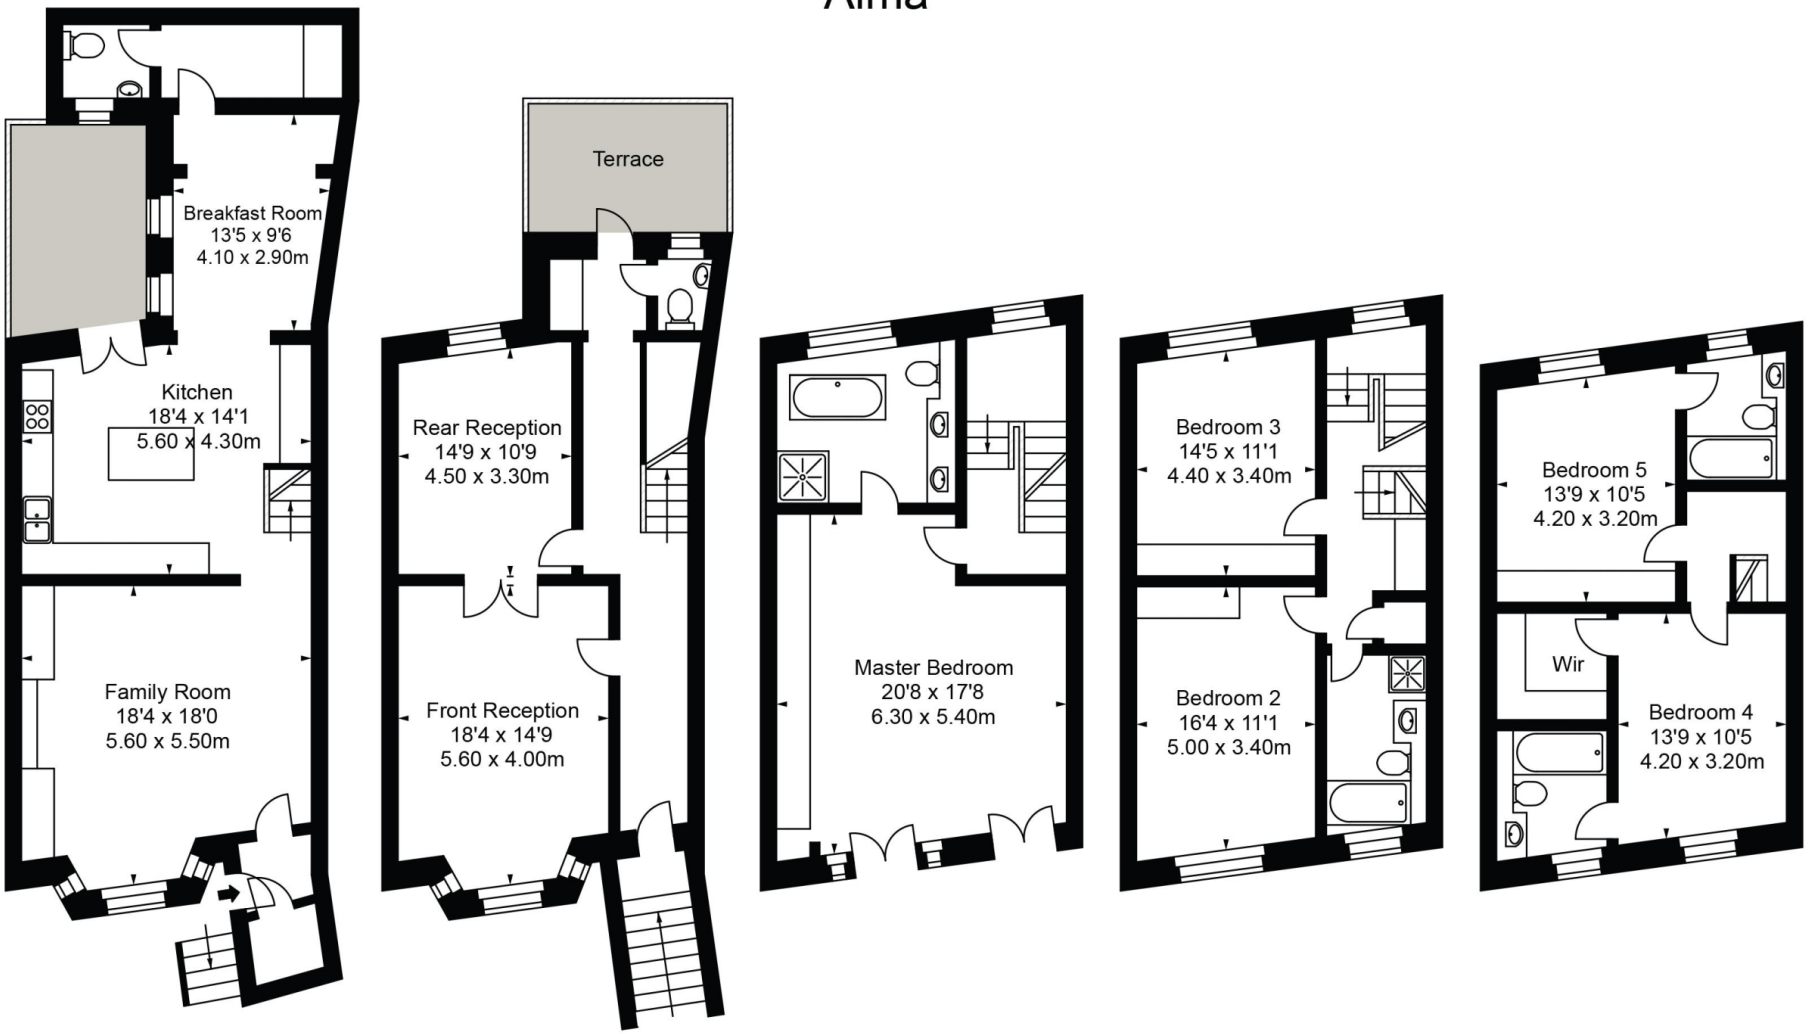

Lower Ground Floor | Raised Ground Floor | First Floor | Second Floor | Top Floor

Approx Gross Internal Area **3109 Sq Ft - 288.79 Sq M**

FOR ILLUSTRATIVE PURPOSES ONLY. NOT TO SCALE.

Whilst every attempt has been made to ensure the accuracy of the floorplan shown,
all measurements, positioning, fixtures, fittings and any other data shown are
an approximate interpretation for illustrative purposes only and are not to scale.
No responsibility is taken for any error, omission, misstatement or use of data shown.

Floor plan by www.bestangle.co.uk

Particulars

Property

Alma Square, St Johns Wood, London, NW8
£4,615

Rooms

3

4


5

Features

- Terraced House
- Set Across Five Floors
- Access to Communal Gardens
- High Specification

Information

Council Tax

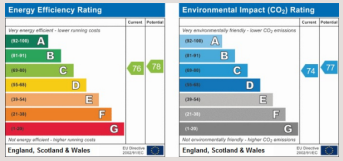




Oliver Kent

oliver.kent@vitaproperties.uk
+4477 7274 0351

Scan for our website

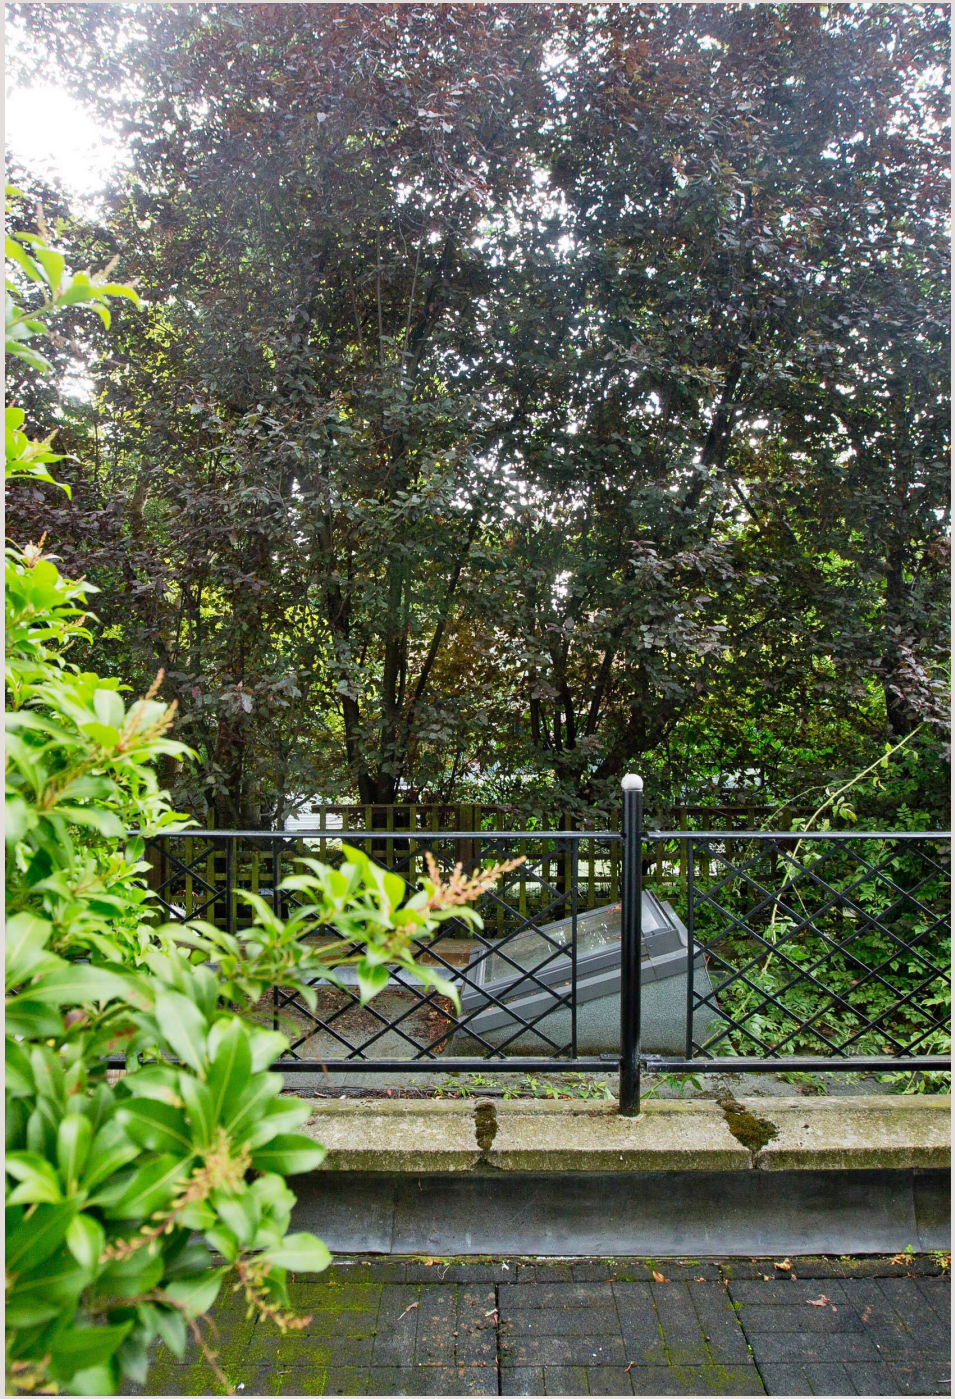

VITA

T: +4420 7759 2199
E: enquiries@vitaproperties.uk

Disclaimer: These particulars are prepared as a general guide for prospective purchasers or tenants and do not constitute, nor constitute part of, an offer or contract. All statements, descriptions, and measurements contained herein are given in good faith and are believed to be correct at the time of printing, but any intending purchaser or tenant should not rely on them as statements or representations of fact and must satisfy themselves by inspection or otherwise as to their correctness.Floor plans and photographs are for illustrative purposes only and may not be to scale. The position and size of doors, windows, appliances, and other features are approximate.Anti-Money Laundering (AML): In line with the Money Laundering, Terrorist Financing and Transfer of Funds Regulations 2017, we are required to carry out customer due diligence checks. Buyers/tenants will be asked to provide proof of identity, address, and source of funds before a sale or rental can be agreed.Data Protection (GDPR): Personal information supplied to Vita Properties will be processed in accordance with the General Data Protection Regulation (GDPR). Your details may be retained for legitimate business purposes relating to property services. Full details of our Privacy Policy are available on request.

All rights reserved.