Broadhurst Gardens

SOUTH HAMPSTEAD, LONDON NW6

£2,000,000

Introducing an exceptional opportunity to acquire a three-bedroom, three-bathroom garden apartment with the added convenience of off-street parking for two cars. This remarkable property has been newly refurbished throughout and completed with herringbone flooring.

The centerpiece of this wonderful home is the stunning open-plan kitchen, dining, and reception room. Boasting high ceilings and flooded with natural light, this space is ideal for both entertaining and everyday living. Floor-to-ceiling glass sliding doors create a seamless connection between the indoors and the secluded private patio, offering a serene outdoor retreat. The luxurious principal suite features a well-appointed bathroom and a dressing room, providing a private sanctuary to unwind and relax. Two additional double bedrooms, one with an en-suite shower room, offer versatility and comfort for family members or guests. A family bathroom, utility room, and plant room complete the practical and functional aspects of this apartment.

Attention to detail and high-quality finishes are evident throughout the property. Natural wood flooring, underfloor heating, and double-glazed sash windows contribute to a comfortable and inviting atmosphere. Custom-made floor-to-ceiling sliding rear doors enhance the elegance of the space, while feature lighting adds a touch of sophistication. The kitchen is equipped with Miele and Liebherr appliances, complemented by marble worktops, creating a stylish and functional culinary space. A fully tiled driveway with space for two cars provides the convenience of off-street parking, a valuable asset in the bustling city.

Scan for out video walkthrough

Broadhurst Gardens, London NW6

Approximate Gross Internal Area:
176 sq.m. / 1894 sq.ft.
(Including plant room)

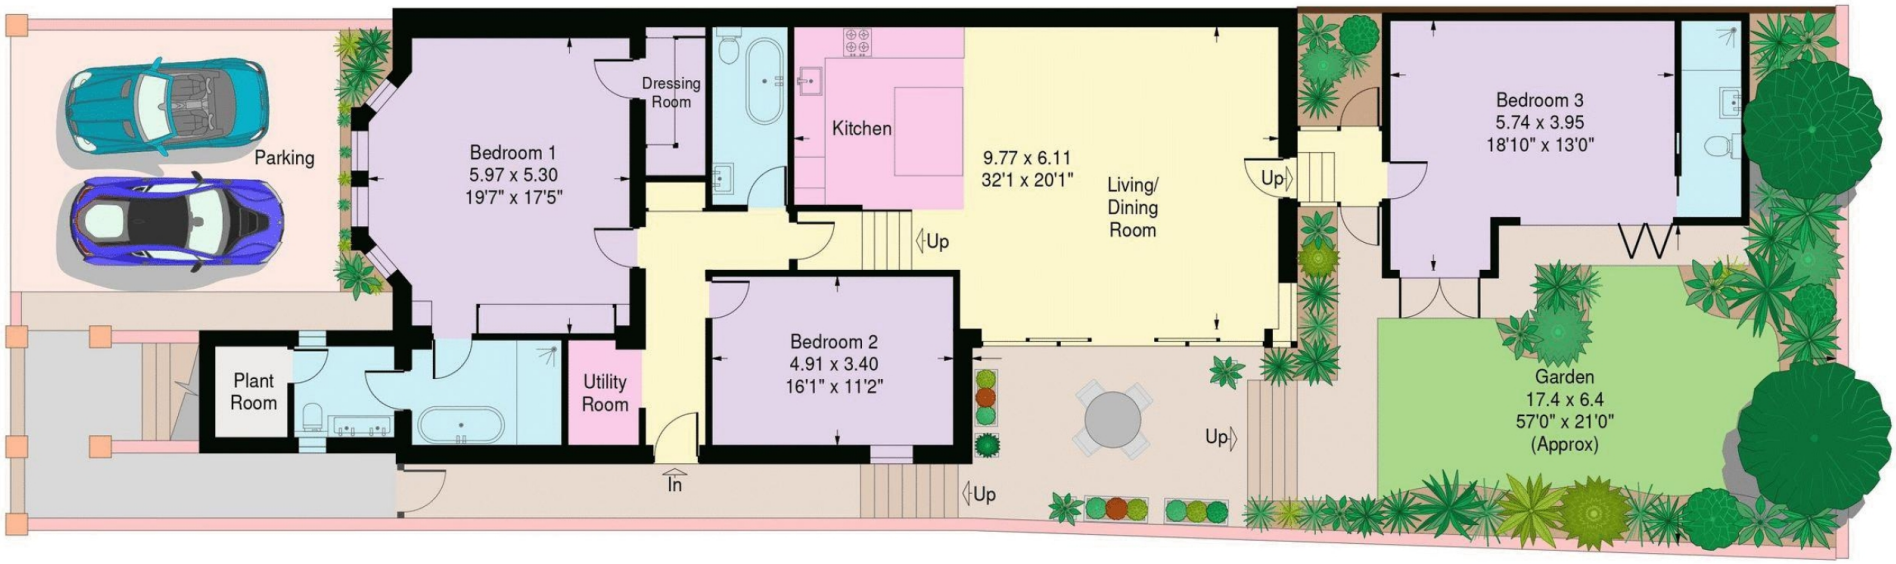

Not to scale

www.ProplanUK.co.uk

This plan has been reproduced from existing material it is for guidance only and must not be relied upon as a statement of fact.

Particulars

Property

Broadhurst Gardens, South Hampstead, London NW6
£2,000,000

Rooms

1

3

3

Features

- Off Street Parking for 2 cars
- Private South Facing Garden
- Period Conversion with the Wow Factor
- Long Lease

Information

Council Tax

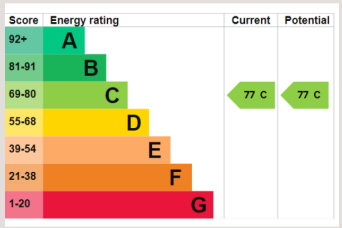

Jonathan Singer

jonathan.singer@vitaproperties.uk
+4478 8428 6414

Scan for our website

VITA

T: +4420 7759 2199
E: enquiries@vitaproperties.uk

Disclaimer: These particulars are prepared as a general guide for prospective purchasers or tenants and do not constitute, nor constitute part of, an offer or contract. All statements, descriptions, and measurements contained herein are given in good faith and are believed to be correct at the time of printing, but any intending purchaser or tenant should not rely on them as statements or representations of fact and must satisfy themselves by inspection or otherwise as to their correctness.Floor plans and photographs are for illustrative purposes only and may not be to scale. The position and size of doors, windows, appliances, and other features are approximate.Anti-Money Laundering (AML): In line with the Money Laundering, Terrorist Financing and Transfer of Funds Regulations 2017, we are required to carry out customer due diligence checks. Buyers/tenants will be asked to provide proof of identity, address, and source of funds before a sale or rental can be agreed.Data Protection (GDPR): Personal information supplied to Vita Properties will be processed in accordance with the General Data Protection Regulation (GDPR). Your details may be retained for legitimate business purposes relating to property services. Full details of our Privacy Policy are available on request.

All rights reserved.