Westfield

KIDDERPORE AVENUE, HAMPSTEAD, LONDON, NW3

£2,817



A superb two double bedroom top floor apartment with allocated underground parking space situated within this highly sought after modern purpose built block. This stunning apartment affords delightful views over communal gardens and offers over 900 sq ft of flexible and well planned stylish living space featuring an excellent 19 reception room. Westfield is a sought after contemporary development with outstanding resident's facilities including indoor swimming pool, gymnasium, extensive communal gardens, 24 hour uniformed porterage, lift and secure underground parking.

Kidderpore Avenue provides easy access to a great selection of local shops along Finchley Road. Transport links into and out of central London include the A41 leading to the M1 and the A5. The nearest underground station is Finchley Road (Jubilee Line)















Westfield

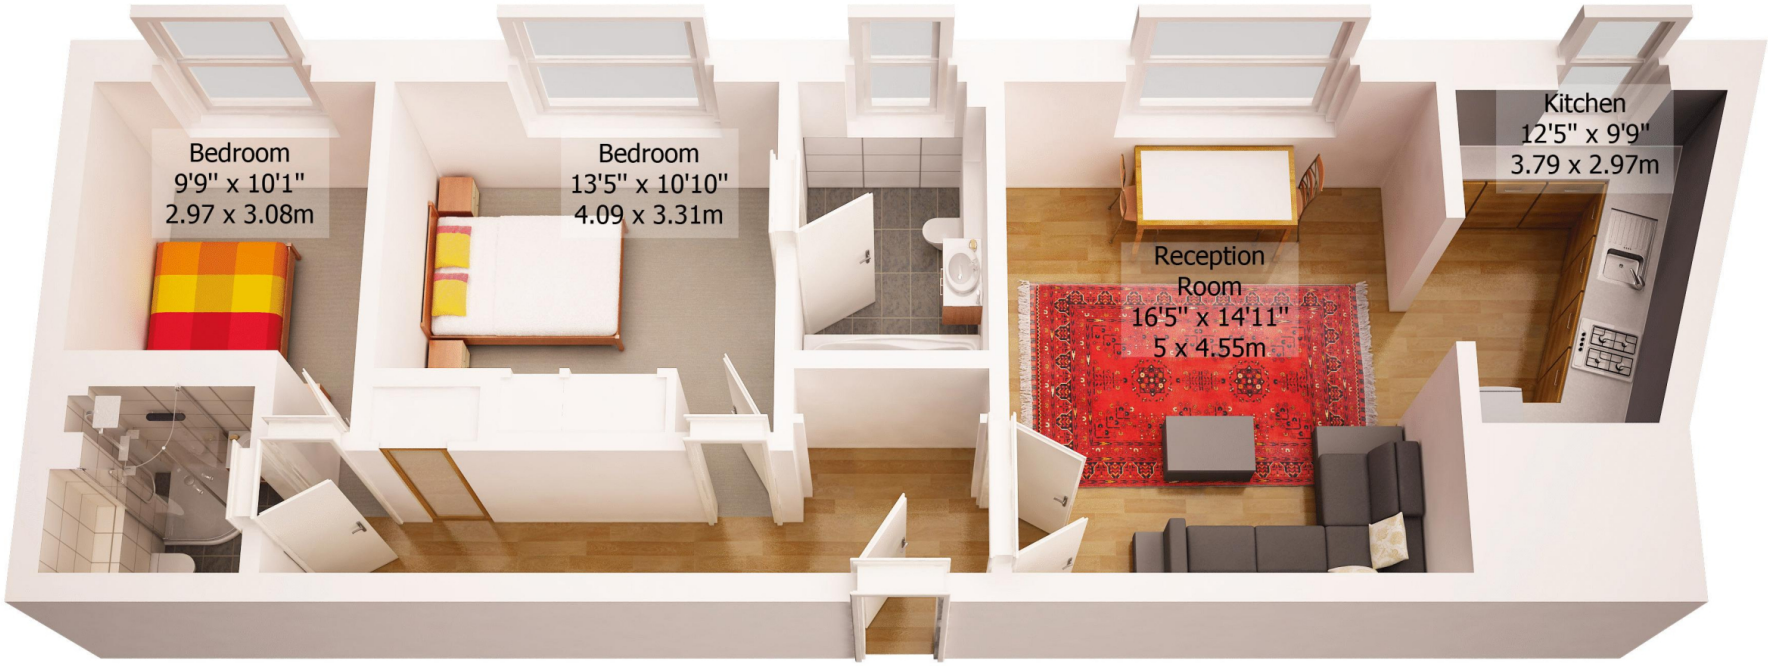

Third Floor

Approx Gross Internal Area **967 Sq Ft - 89.84 Sq M**

For Illustration Purposes Only - Not To Scale
Floor plan by www.creativeplanetlk.com

Particulars

Property

Westfield, Kidderpore Avenue, Hampstead, London, NW3
£2,817

Rooms

1

2

2

Features

- Fabulous two bedroom flat arranged on the third floor
- Fully modernised
- Spacious
- Gym & Swimming Pool

Information

Council Tax

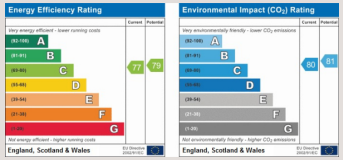



Phoebe Knight

phoebe@vitaproperties.uk
+44 7493100161

Scan for our website



VITA

T: +4420 7759 2199
E: enquiries@vitaproperties.uk

Disclaimer: These particulars are prepared as a general guide for prospective purchasers or tenants and do not constitute, nor constitute part of, an offer or contract. All statements, descriptions, and measurements contained herein are given in good faith and are believed to be correct at the time of printing, but any intending purchaser or tenant should not rely on them as statements or representations of fact and must satisfy themselves by inspection or otherwise as to their correctness.Floor plans and photographs are for illustrative purposes only and may not be to scale. The position and size of doors, windows, appliances, and other features are approximate.Anti-Money Laundering (AML): In line with the Money Laundering, Terrorist Financing and Transfer of Funds Regulations 2017, we are required to carry out customer due diligence checks. Buyers/tenants will be asked to provide proof of identity, address, and source of funds before a sale or rental can be agreed.Data Protection (GDPR): Personal information supplied to Vita Properties will be processed in accordance with the General Data Protection Regulation (GDPR). Your details may be retained for legitimate business purposes relating to property services. Full details of our Privacy Policy are available on request.

All rights reserved.