Goldhurst Terrace, South Hampstead, London, NW6

Weekly Rental Of £850Monthly Rental Of £3,683

Available immediately - Set discreetly behind the period conversions of Goldhurst Terrace, this development is gated and private. However, it is located within easy reach of the shops and cafes of South & West Hampstead, the supermarkets of Finchley Road and the transport at Swiss Cottage and South Hampstead. Comprising two double bedrooms, two bathrooms, a large reception room and a fully fitted open plan kitchen.

This is a rare opportunity, in this beautiful part of London, to live in an extraordinary warehouse style conversion. The project has been undertaken with the upmost care and dedication to detail, benefiting from a vast open space, modern features and contemporary design. This sort of property is more often found in Shoreditch, so to have it here, in the relative calm of South Hampstead, moments away from the Jubilee line make it very desirable indeed.

- South Hampstead (2 minutes/0.1 miles)
- Swiss Cottage (4 minutes/0.2 miles)
- Finchley Road (6 minutes/0.3 miles)
- Finchley Road & Frognal (10 minutes/0.5 miles)
- Kilburn High Road (12 minutes/0.6 miles)

- Bedrooms: 2
- Receptions : 1
- Bathrooms: 2
- Property Type: House
- Warehouse Style
- Gated
- Modern
- Moments from Finchley Road tube
- Fitted Kitchen
- Council tax - F - £1914 per annum
- Available immediately

We make all efforts to ensure this information is accurate, but we can't guarantee it.

Goldhurst Terrace, South Hampstead, London, NW6

Weekly Rental Of £850Monthly Rental Of £3,683

VITA PROPERTIES

Call 020 7759 2199 to view this property, or visit www.vitaproperties.co.uk for more details

27 Northways Parade, College Crescent, London, NW3 5DN | T: 020 7759 2199 | E: enquiries@vitaproperties.co.uk

We make all efforts to ensure this information is accurate, but we can't guarantee it.

Goldhurst Terrace, South Hampstead, London, NW6

Weekly Rental Of £850Monthly Rental Of £3,683

VITA PROPERTIES

Call 020 7759 2199 to view this property, or visit www.vitaproperties.co.uk for more details

27 Northways Parade, College Crescent, London, NW3 5DN | T: 020 7759 2199 | E: enquiries@vitaproperties.co.uk

We make all efforts to ensure this information is accurate, but we can't guarantee it.

Goldhurst Terrace, South Hampstead, London, NW6

Weekly Rental Of £850Monthly Rental Of £3,683

27 Northways Parade, College Crescent, London, NW3 5DN | T: 020 7759 2199 | E: enquiries@vitaproperties.co.uk

We make all efforts to ensure this information is accurate, but we can't guarantee it.

Goldhurst Terrace, South Hampstead, London, NW6

Weekly Rental Of £850Monthly Rental Of £3,683

VITA PROPERTIES

Gross internal floor area (approx):
133 sq m / 1432 sq ft
For Identification only - Not to scale
Niche Communications

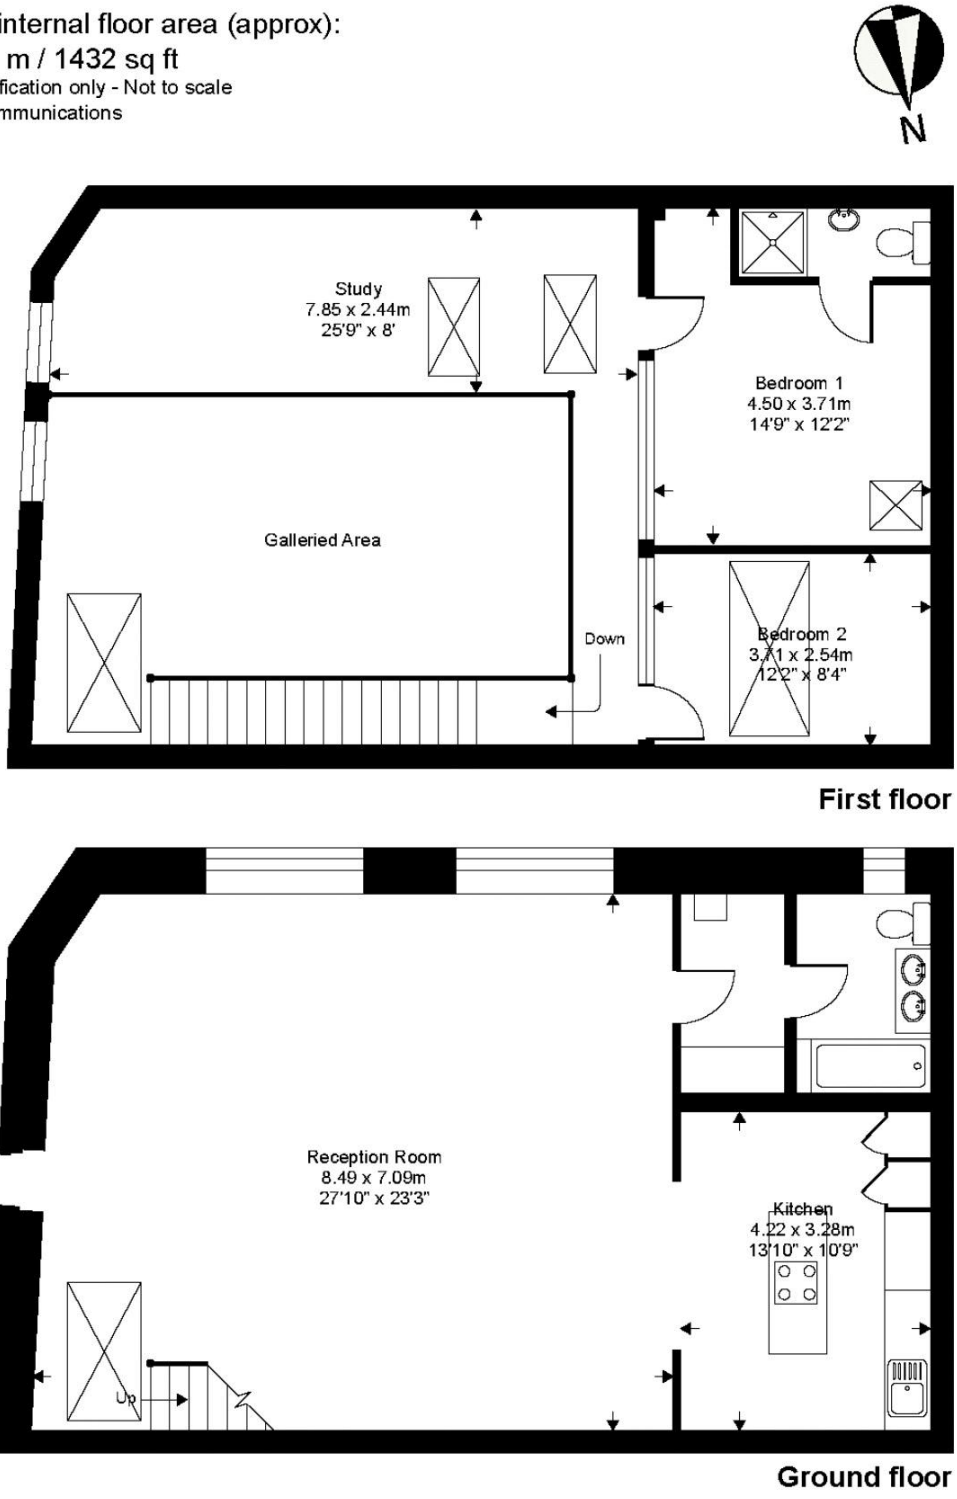

Call 020 7759 2199 to view this property, or visit www.vitaproperties.co.uk for more details

27 Northways Parade, College Crescent, London, NW3 5DN | T: 020 7759 2199 | E: enquiries@vitaproperties.co.uk

We make all efforts to ensure this information is accurate, but we can't guarantee it.

Goldhurst Terrace, South Hampstead, London, NW6

Weekly Rental Of £850Monthly Rental Of £3,683

VITA PROPERTIES

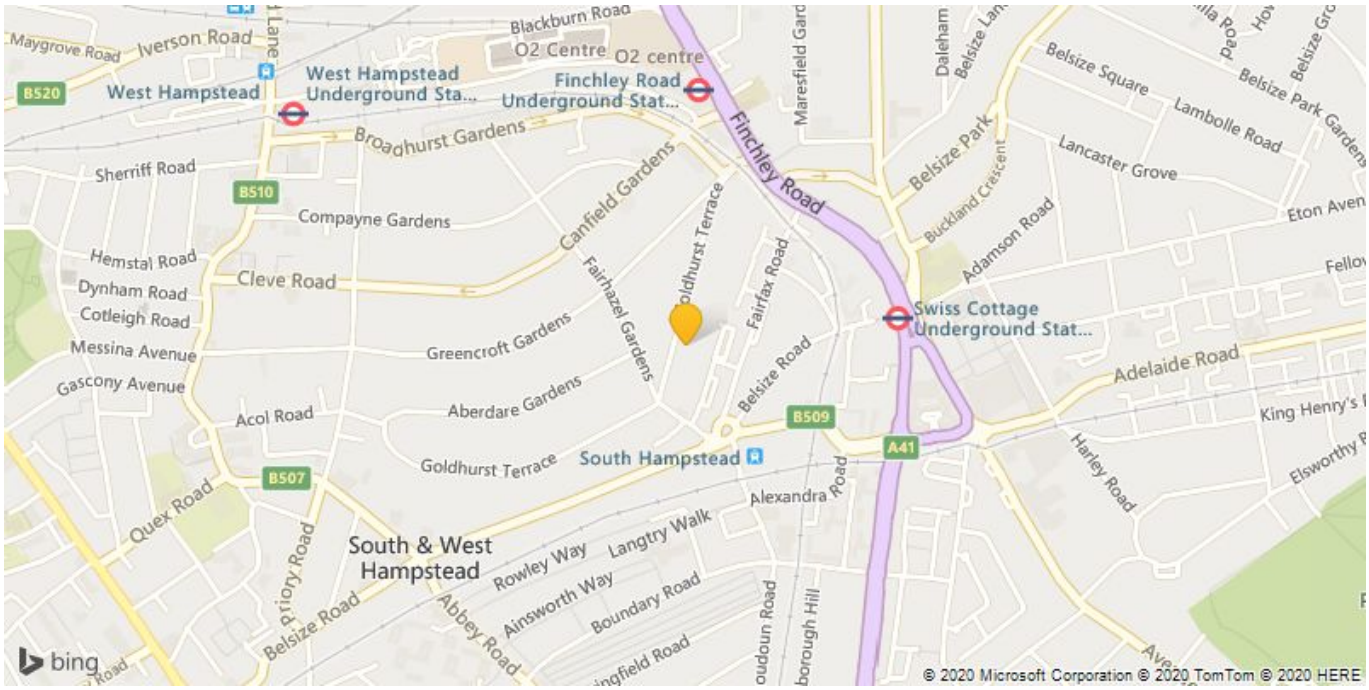

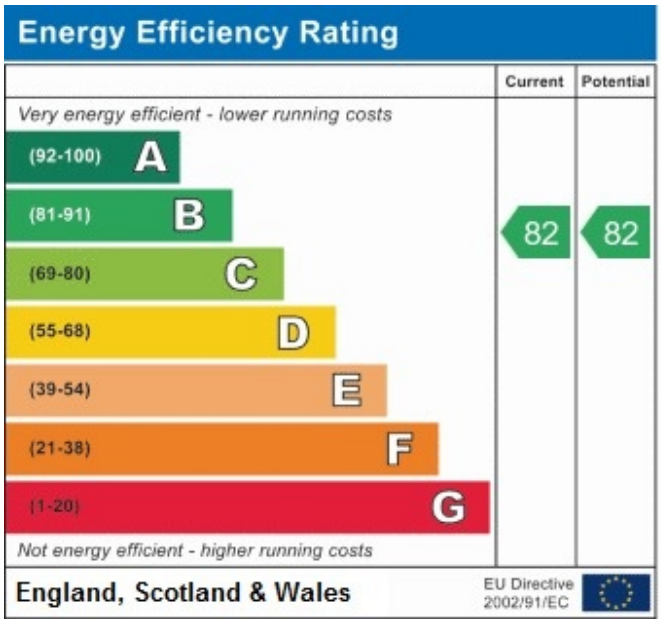

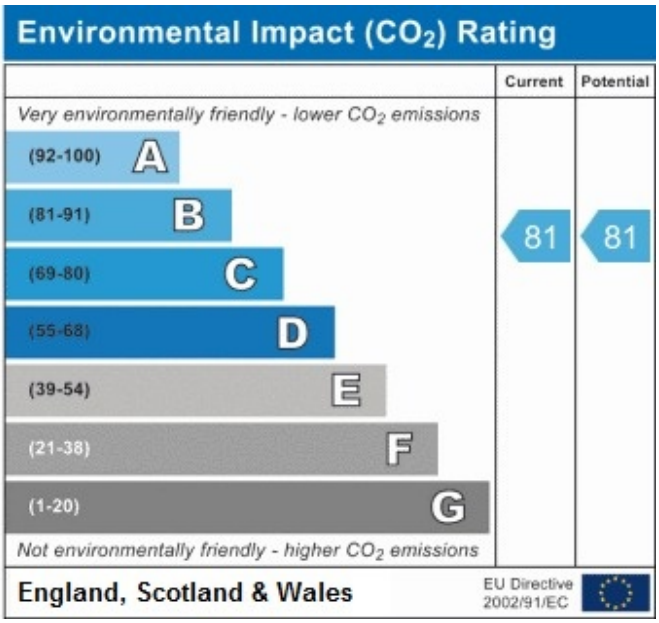

Call 020 7759 2199 to view this property, or visit www.vitaproperties.co.uk for more details

27 Northways Parade, College Crescent, London, NW3 5DN | T: 020 7759 2199 | E: enquiries@vitaproperties.co.uk

We make all efforts to ensure this information is accurate, but we can't guarantee it.